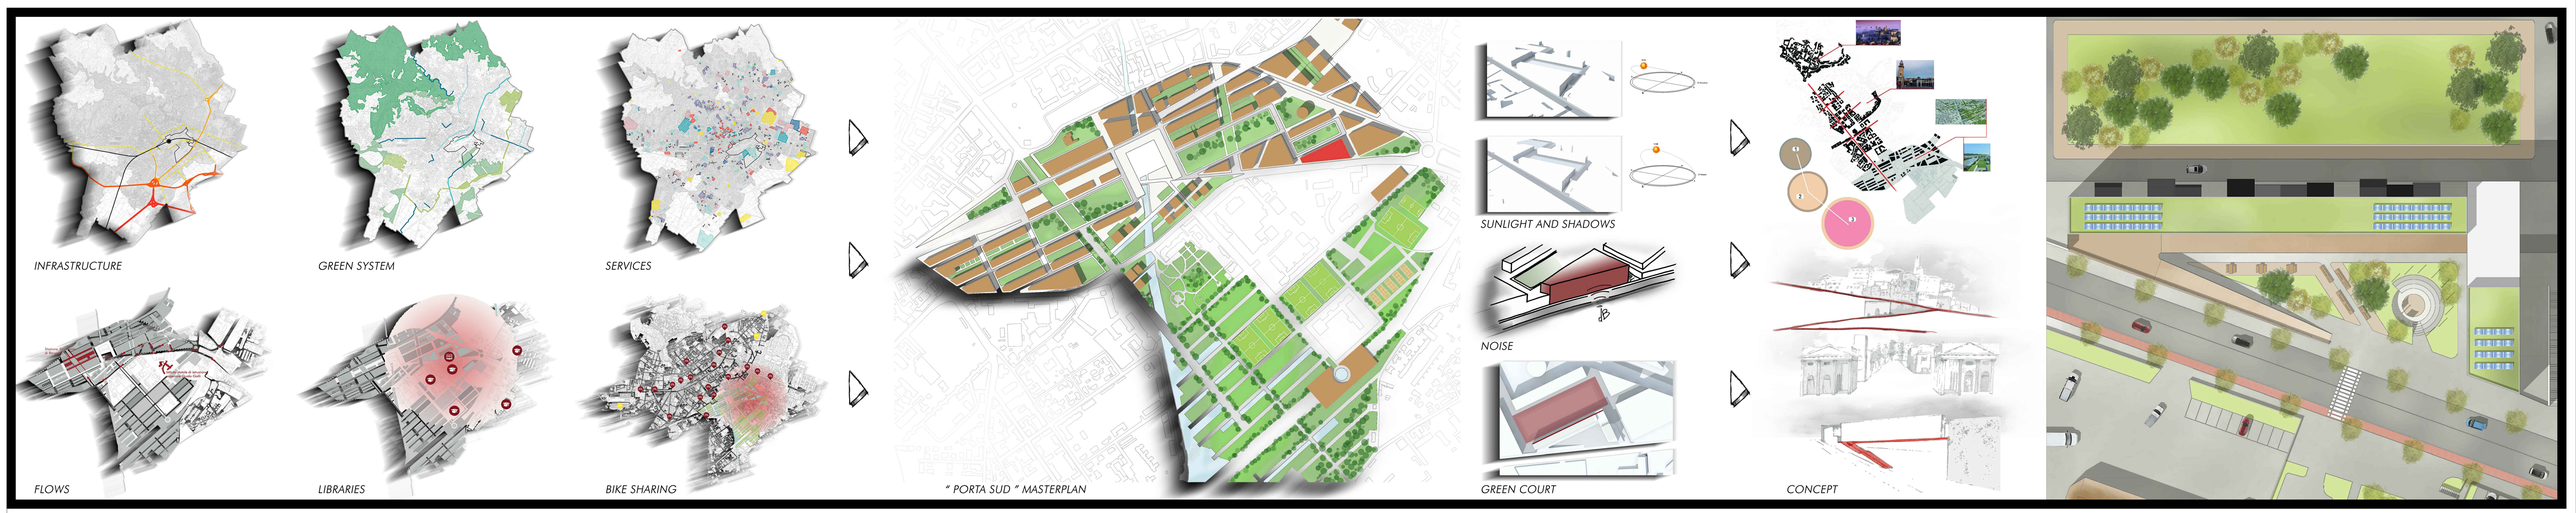

ZERO ENERGY STUDENT HOUSE

REDEVELOPMENT OF PORTA SUD AREA IN BERGAMO

Paolo Drago & Jahid Hossain
Architectural Sciences, Politecnico di Milano

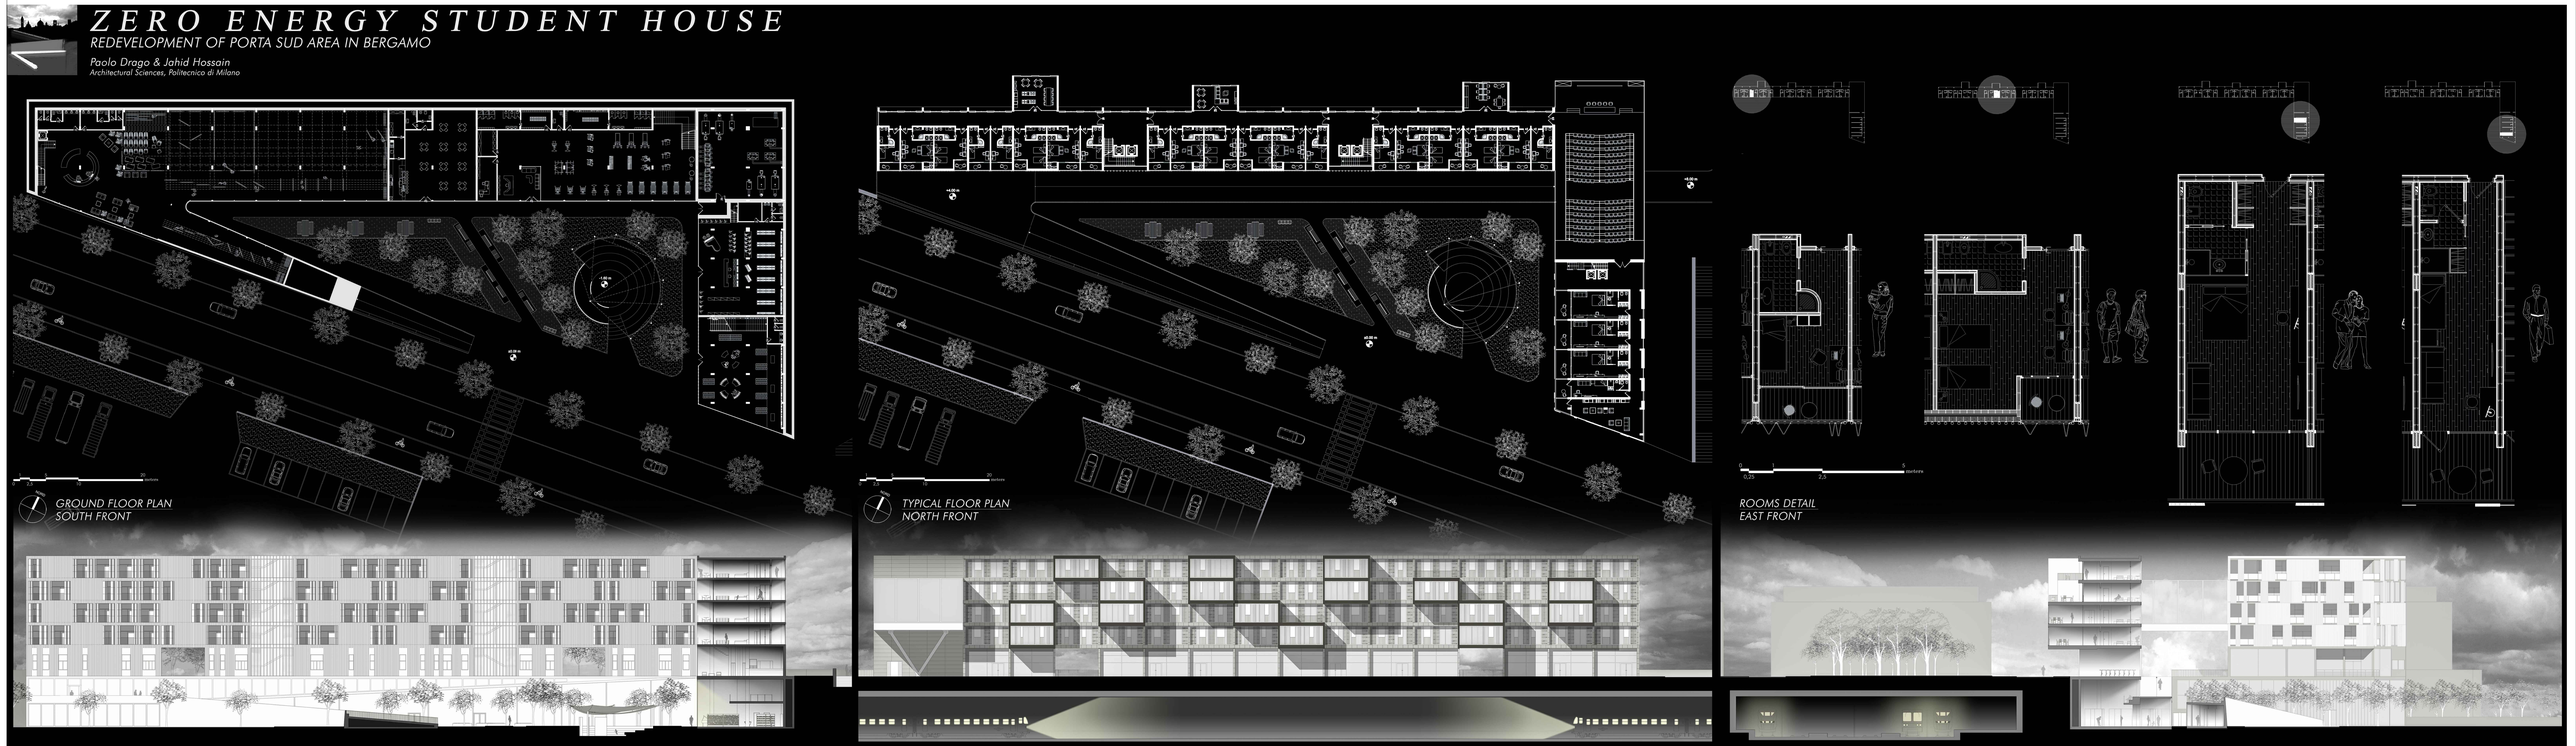

MULTIFUNCTIONAL SPACE

COMMON AREAS

AUDITORIUM

DOUBLE ROOM